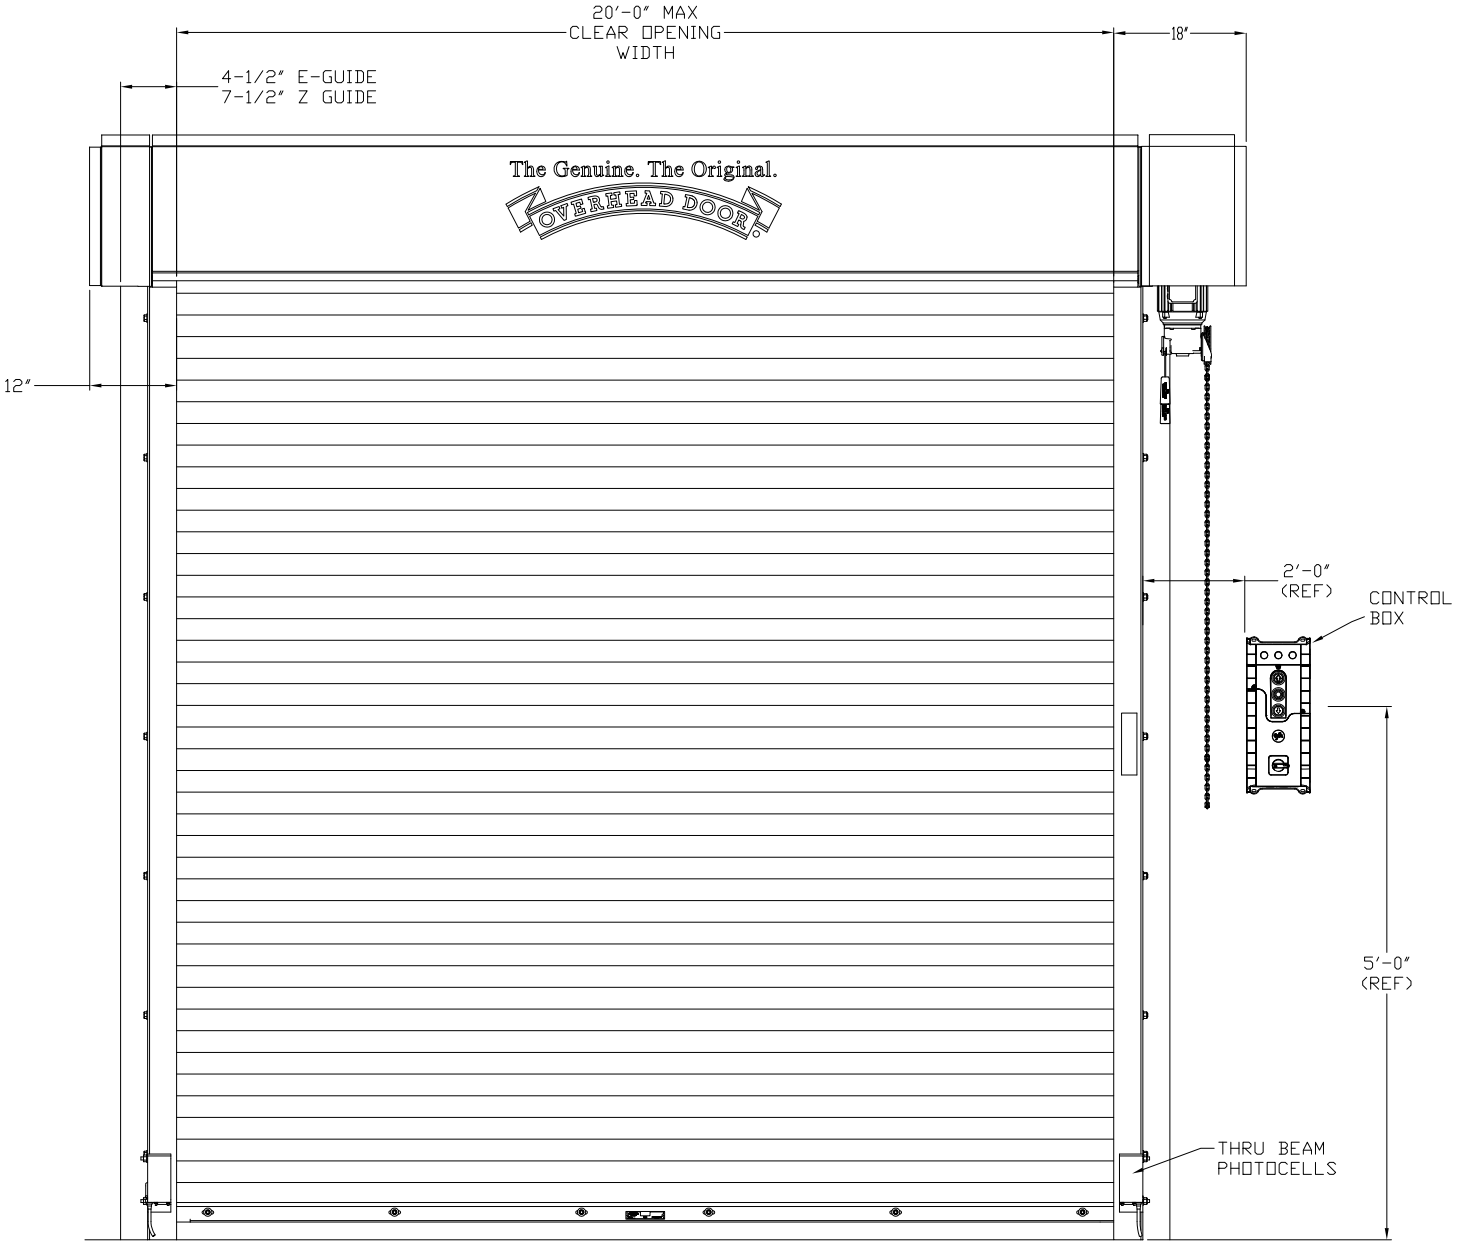
20'-0" MAX
CLEAR OPENING
WIDTH
18"
4-1/2" E-GUIDE
7-1/2" Z GUIDE
The Genuine. The Original.
OVERHEAD DOOR
12"
2'-0"
(REF)
CONTROL
BOX
5'-0"
(REF)
THRU BEAM
PHOTOCELLS